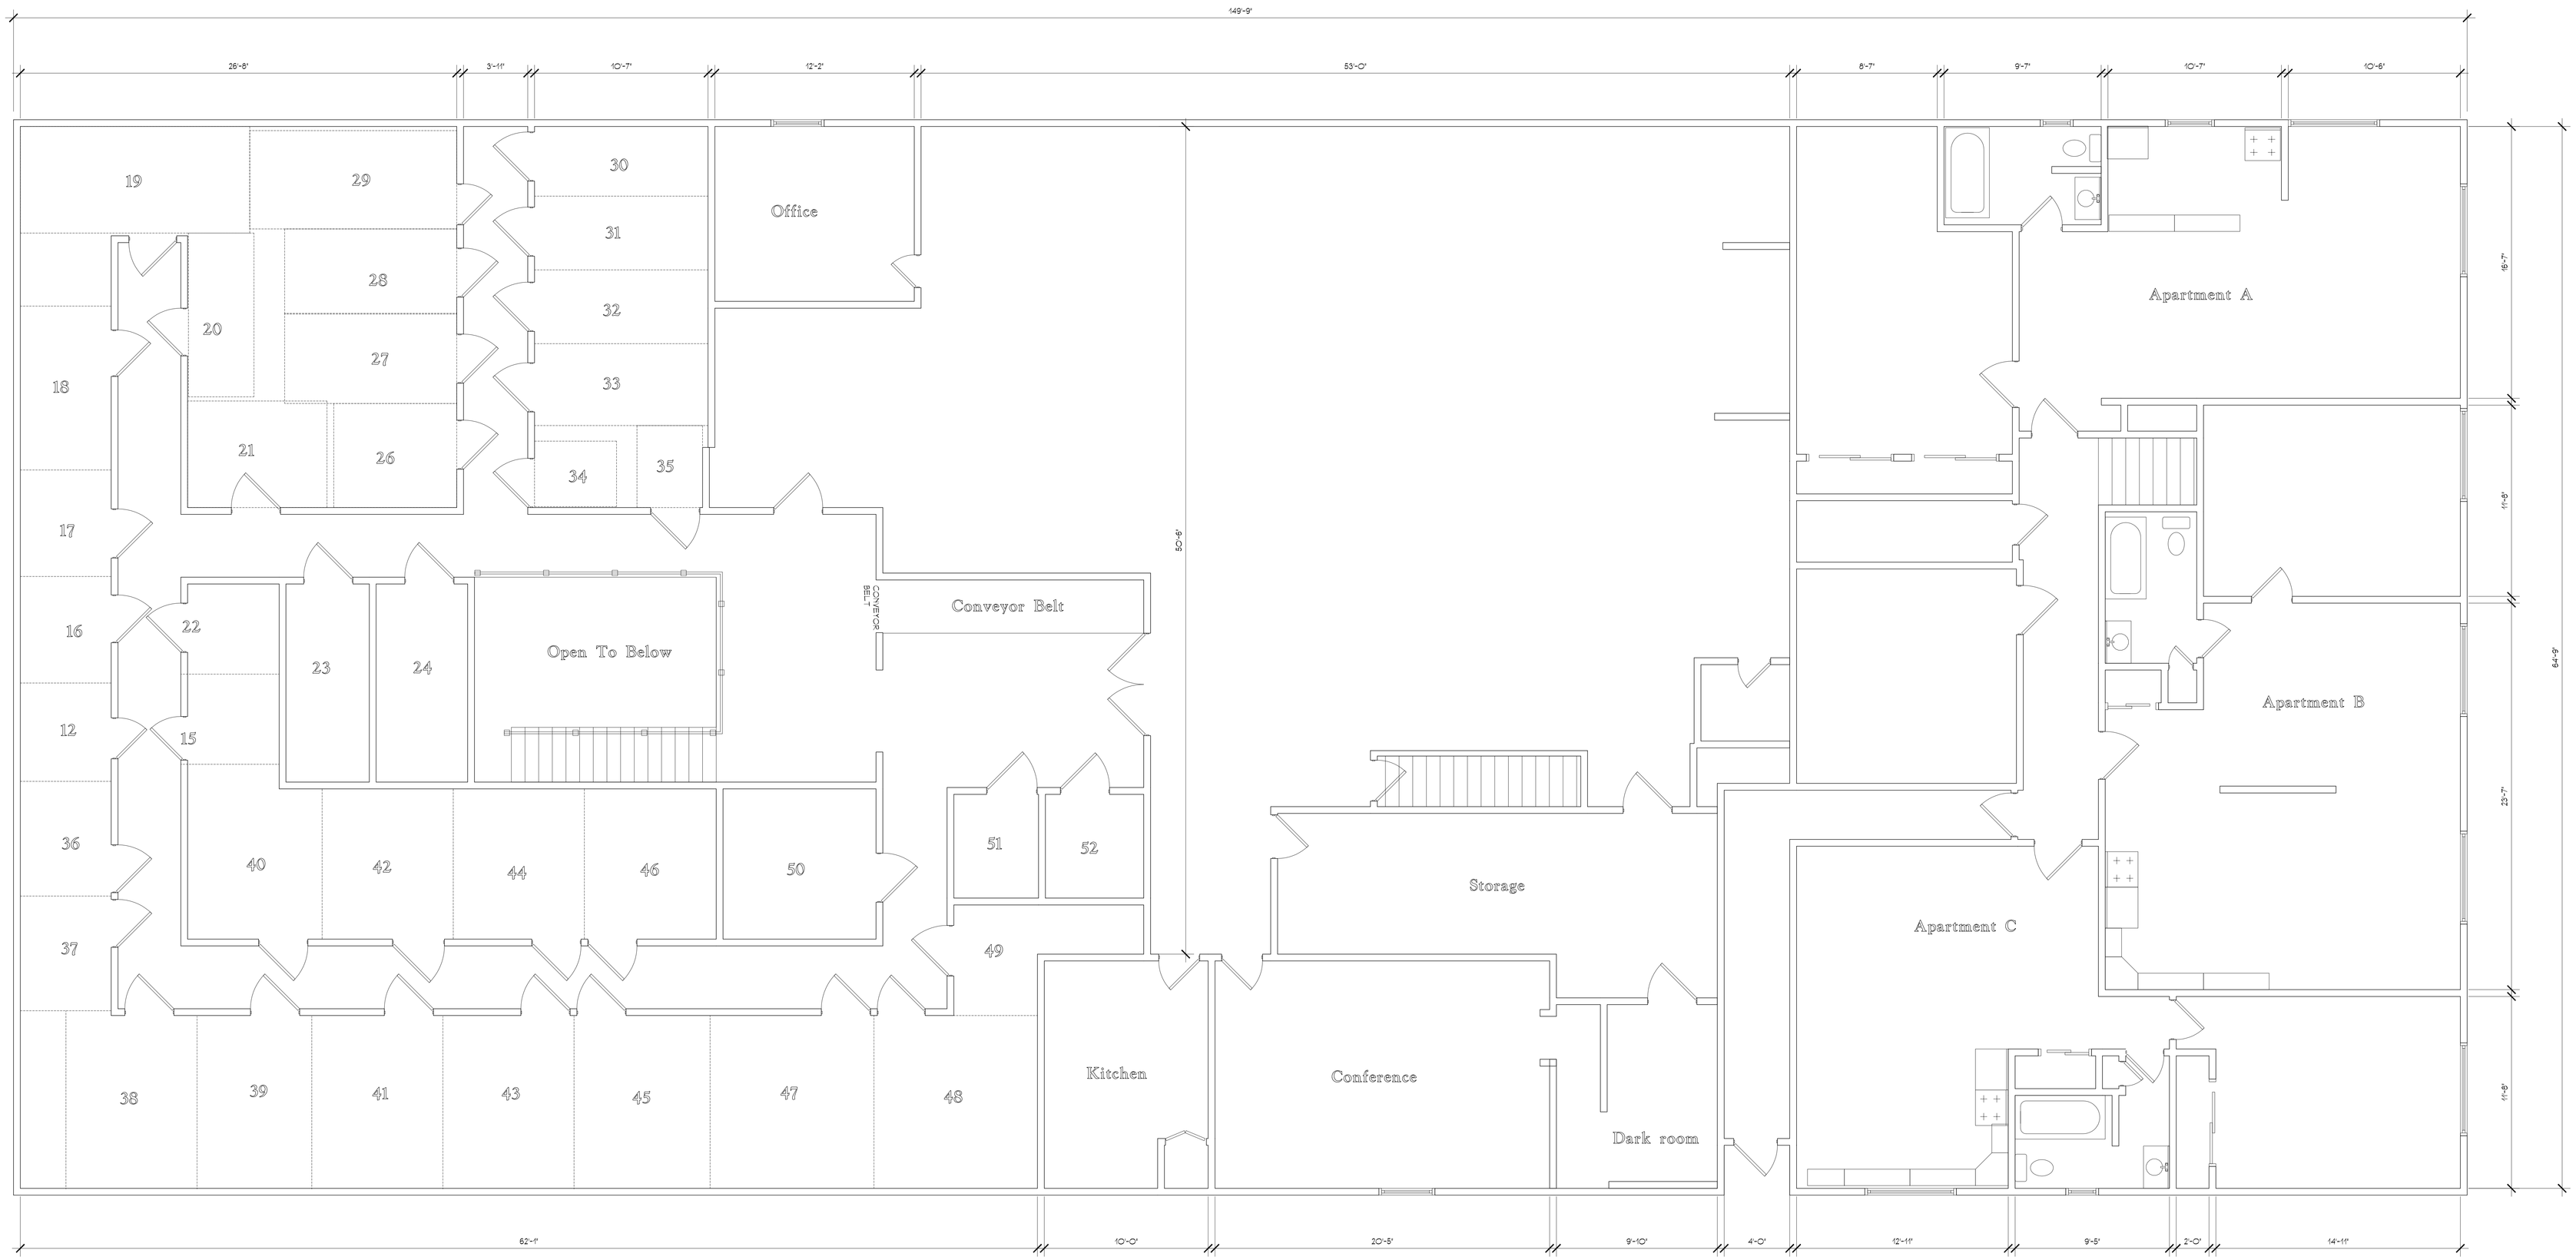

Second Floor Plan